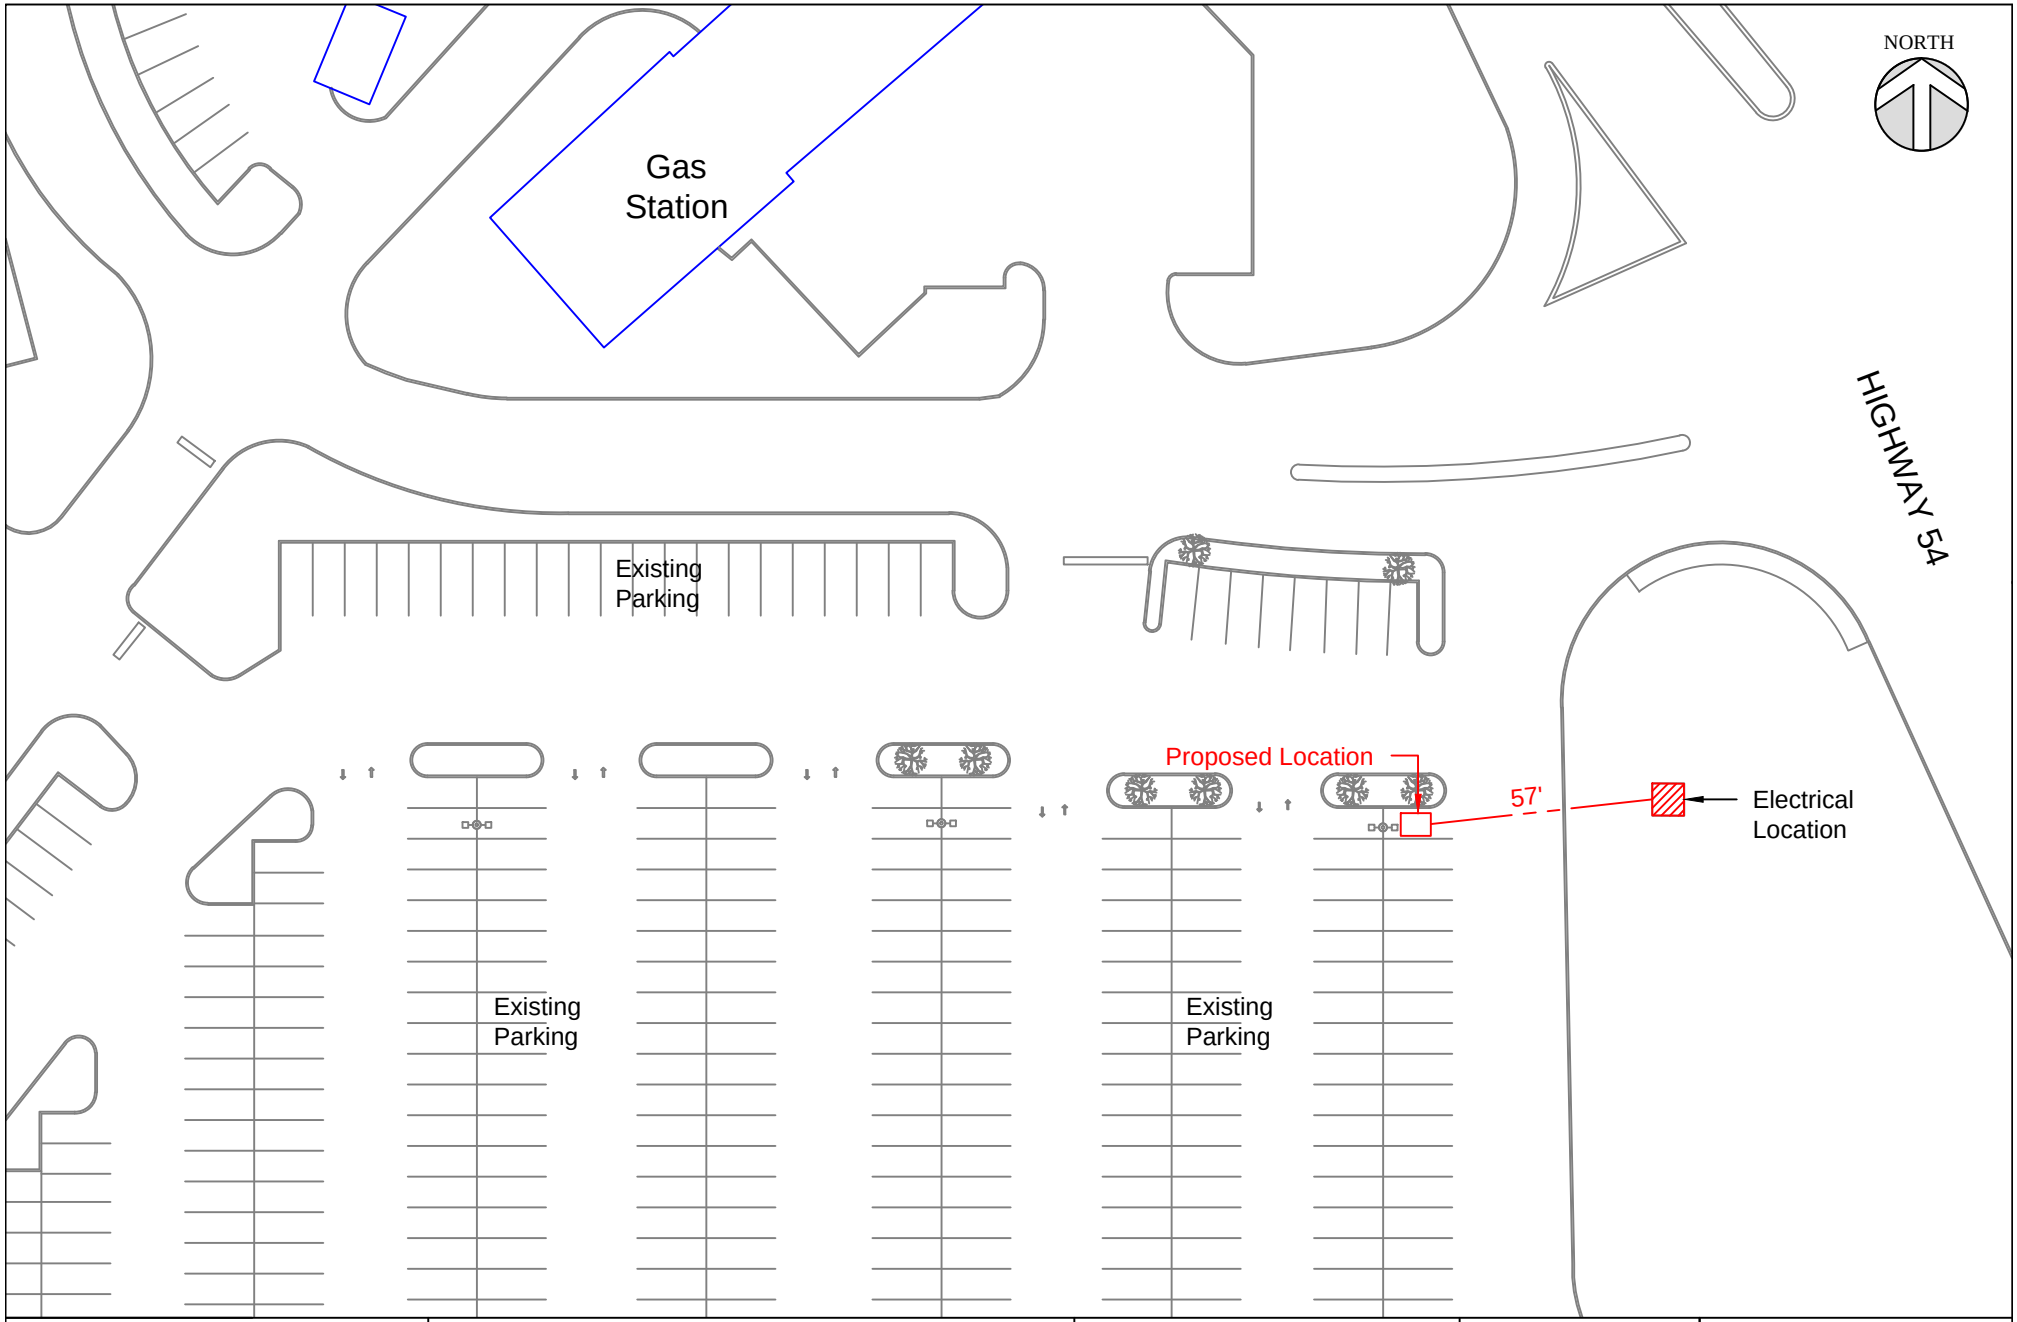


security vault works
122 Lafayette Avenue
Laurel, Maryland 20707
Phone 301/776.2577
Fax 301/776.1273

WELLS FARGO

Carrboro
104 Highway 54
Carrboro, NC 27510

New ATM
ATM #


Site Plan

Revised
04/29/2014

Walk-up

Scale:
1" = 50'-0"

04/18/2013

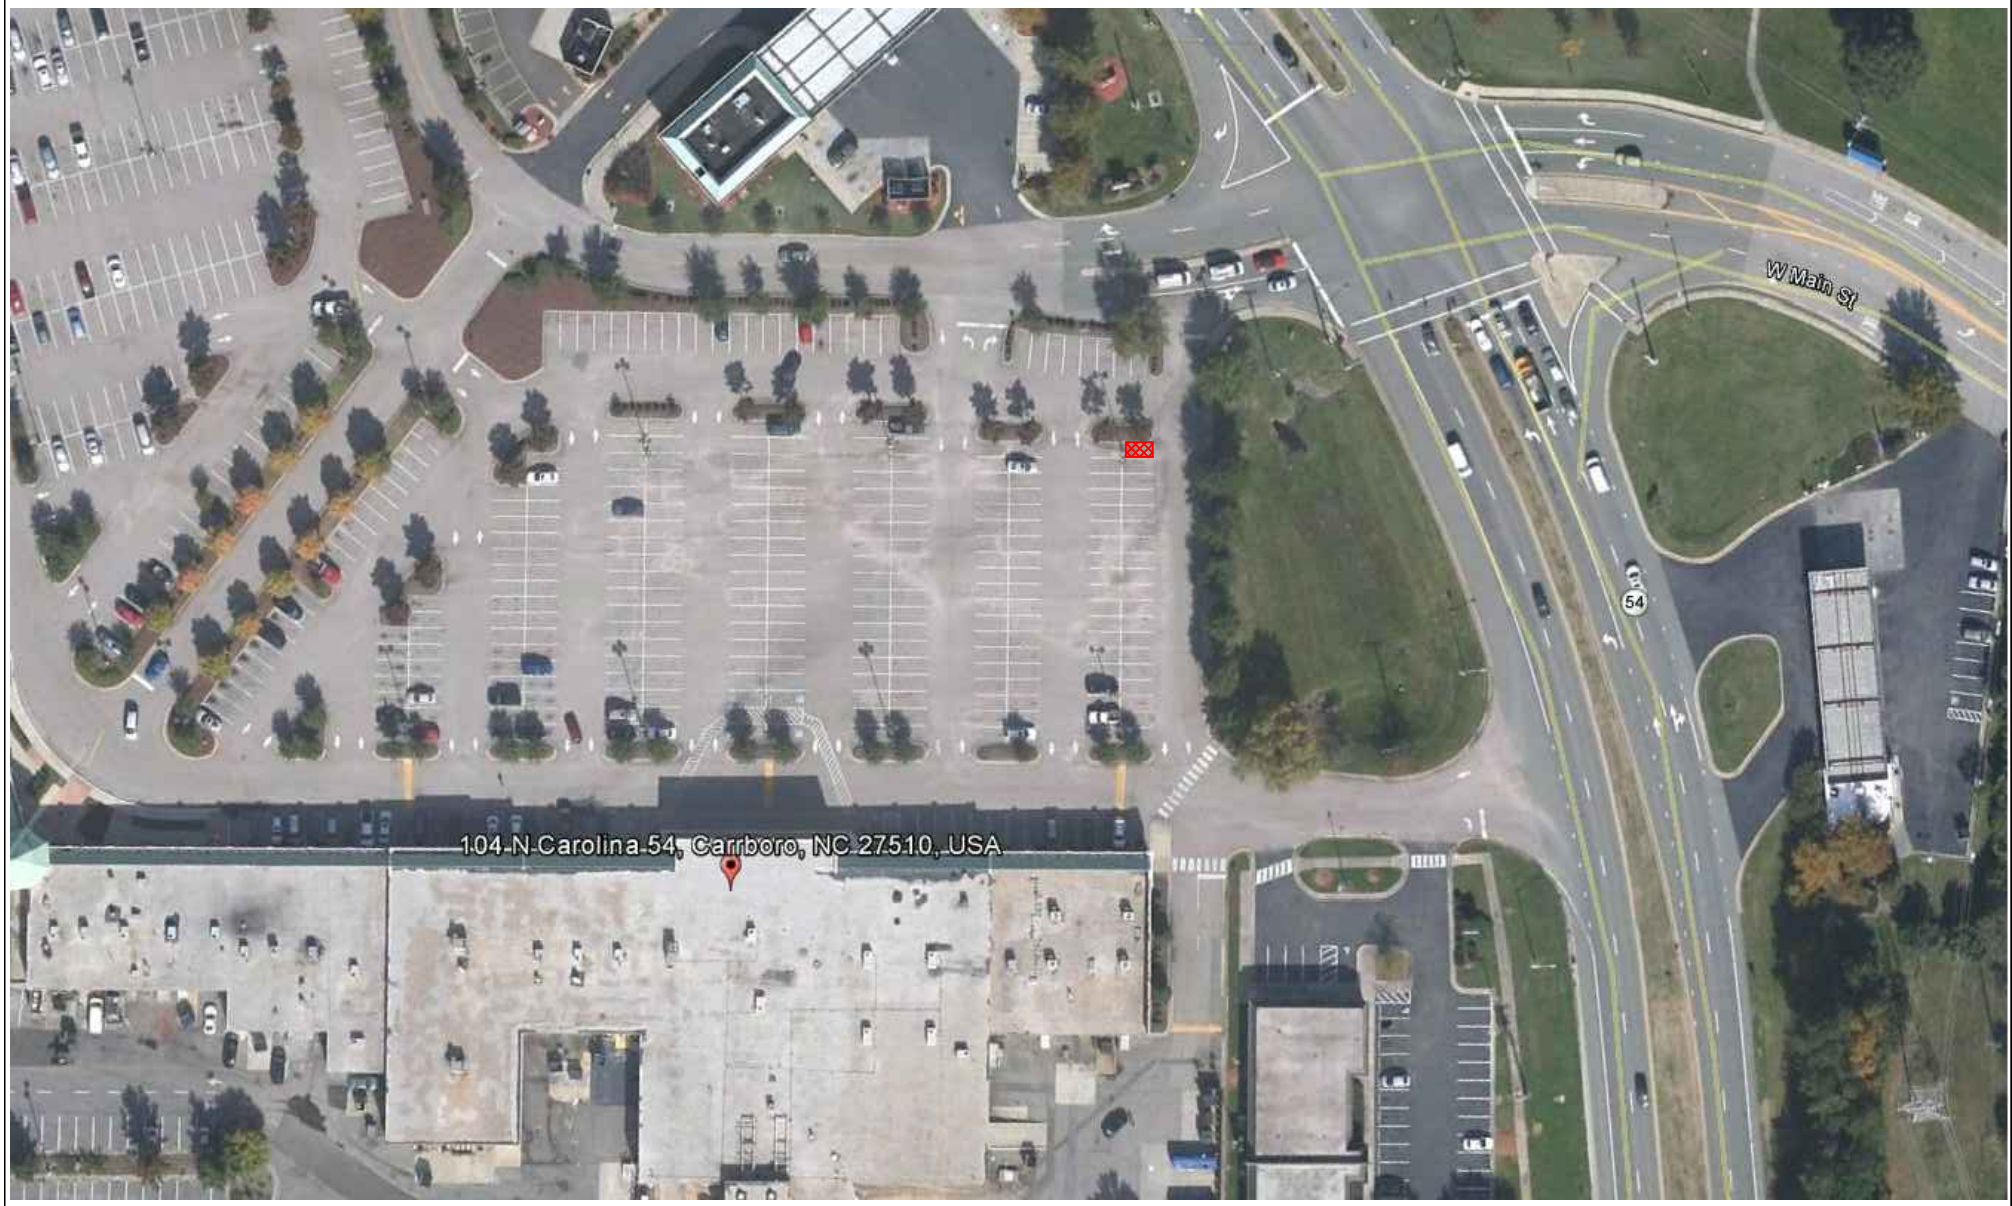

security vault works
122 Lafayette Avenue
Laurel, Maryland 20707
Phone 301/776.2577
Fax 301/776.1273

WELLS FARGO

Carrboro
104 Highway 54
Carrboro, NC 27510

New ATM
ATM #


Aerial View

Revised
04/29/2014

Walk-up

Scale:
1400ft Alt.

04/18/2013

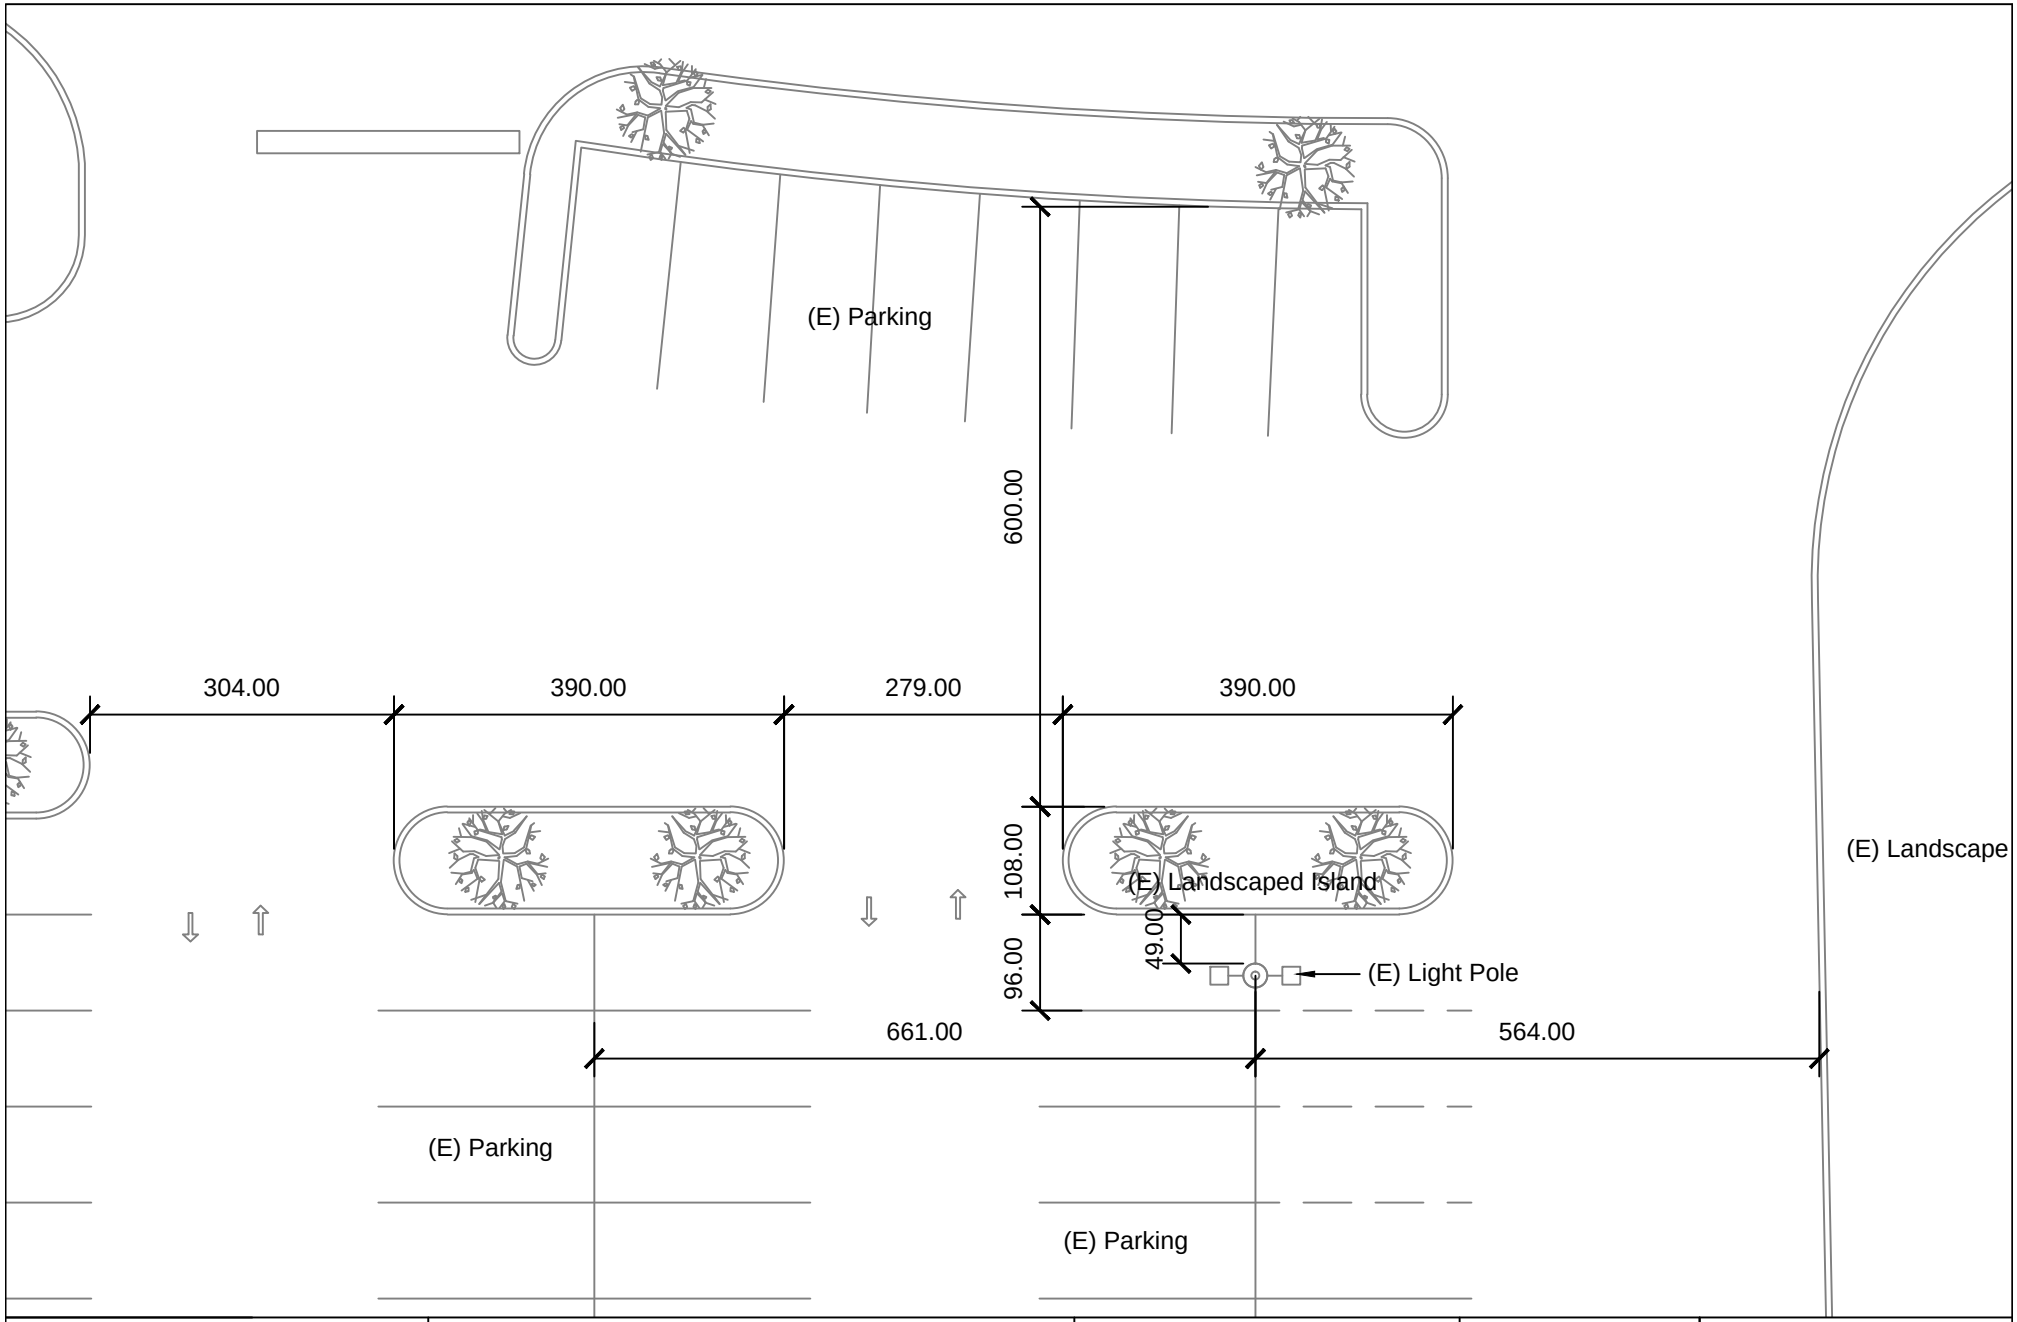

security vault works
122 Lafayette Avenue
Laurel, Maryland 20707
Phone 301/776.2577
Fax 301/776.1273

WELLS FARGO

Carrboro
104 Highway 54
Carrboro, NC 27510

New ATM
ATM #


Existing Plan View

Revised
04/29/2014

Walk-up

Scale:
1/16" = 1'-0"

04/18/2013

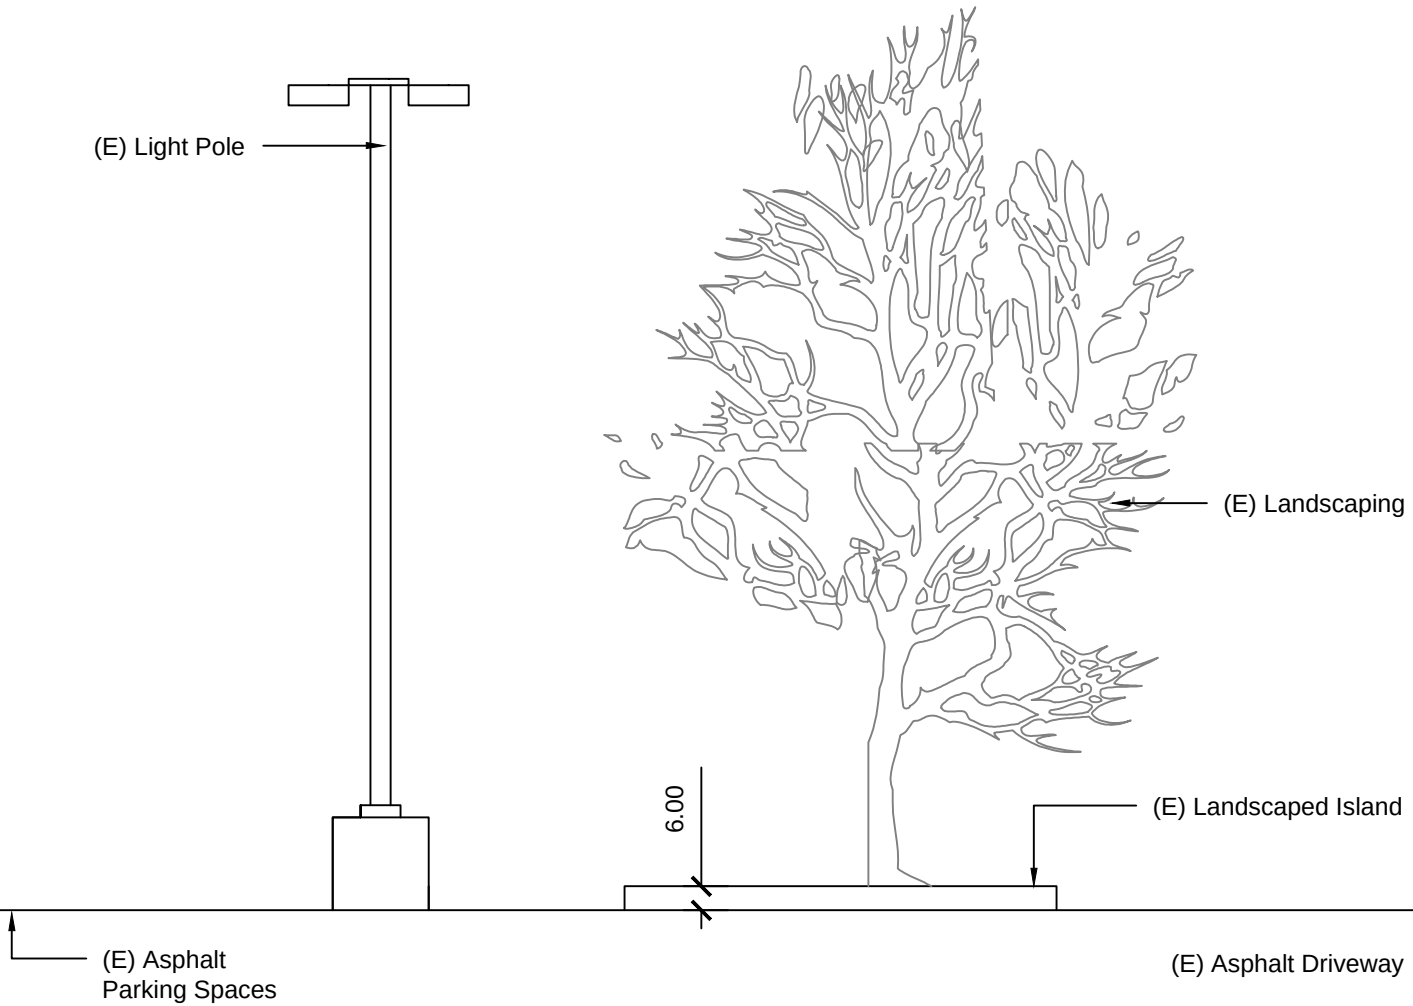

security vault works
122 Lafayette Avenue
Laurel, Maryland 20707
Phone 301/776.2577
Fax 301/776.1273

WELLS FARGO

Carrboro
104 Highway 54
Carrboro, NC 27510

New ATM
ATM #

Existing Elevation

Revised
04/29/2014


Walk-up

Scale:
1/4" = 1'-0"

04/18/2013

SCOPE OF WORK:

- TRENCH / BORE TO TELCO/ELECTRICAL LOCATION.
- INSTALL NEW CONDUITS FOR ELECTRICAL AND TELCO CABLES.
- INSTALL (6) NEW BOLLARDS
- INSTALL NEW B3850 KIOSK
- INSTALL NEW NCR 6634 ATM
- INSTALL NEW METER BASE
- INSTALL NEW ADA RAMP

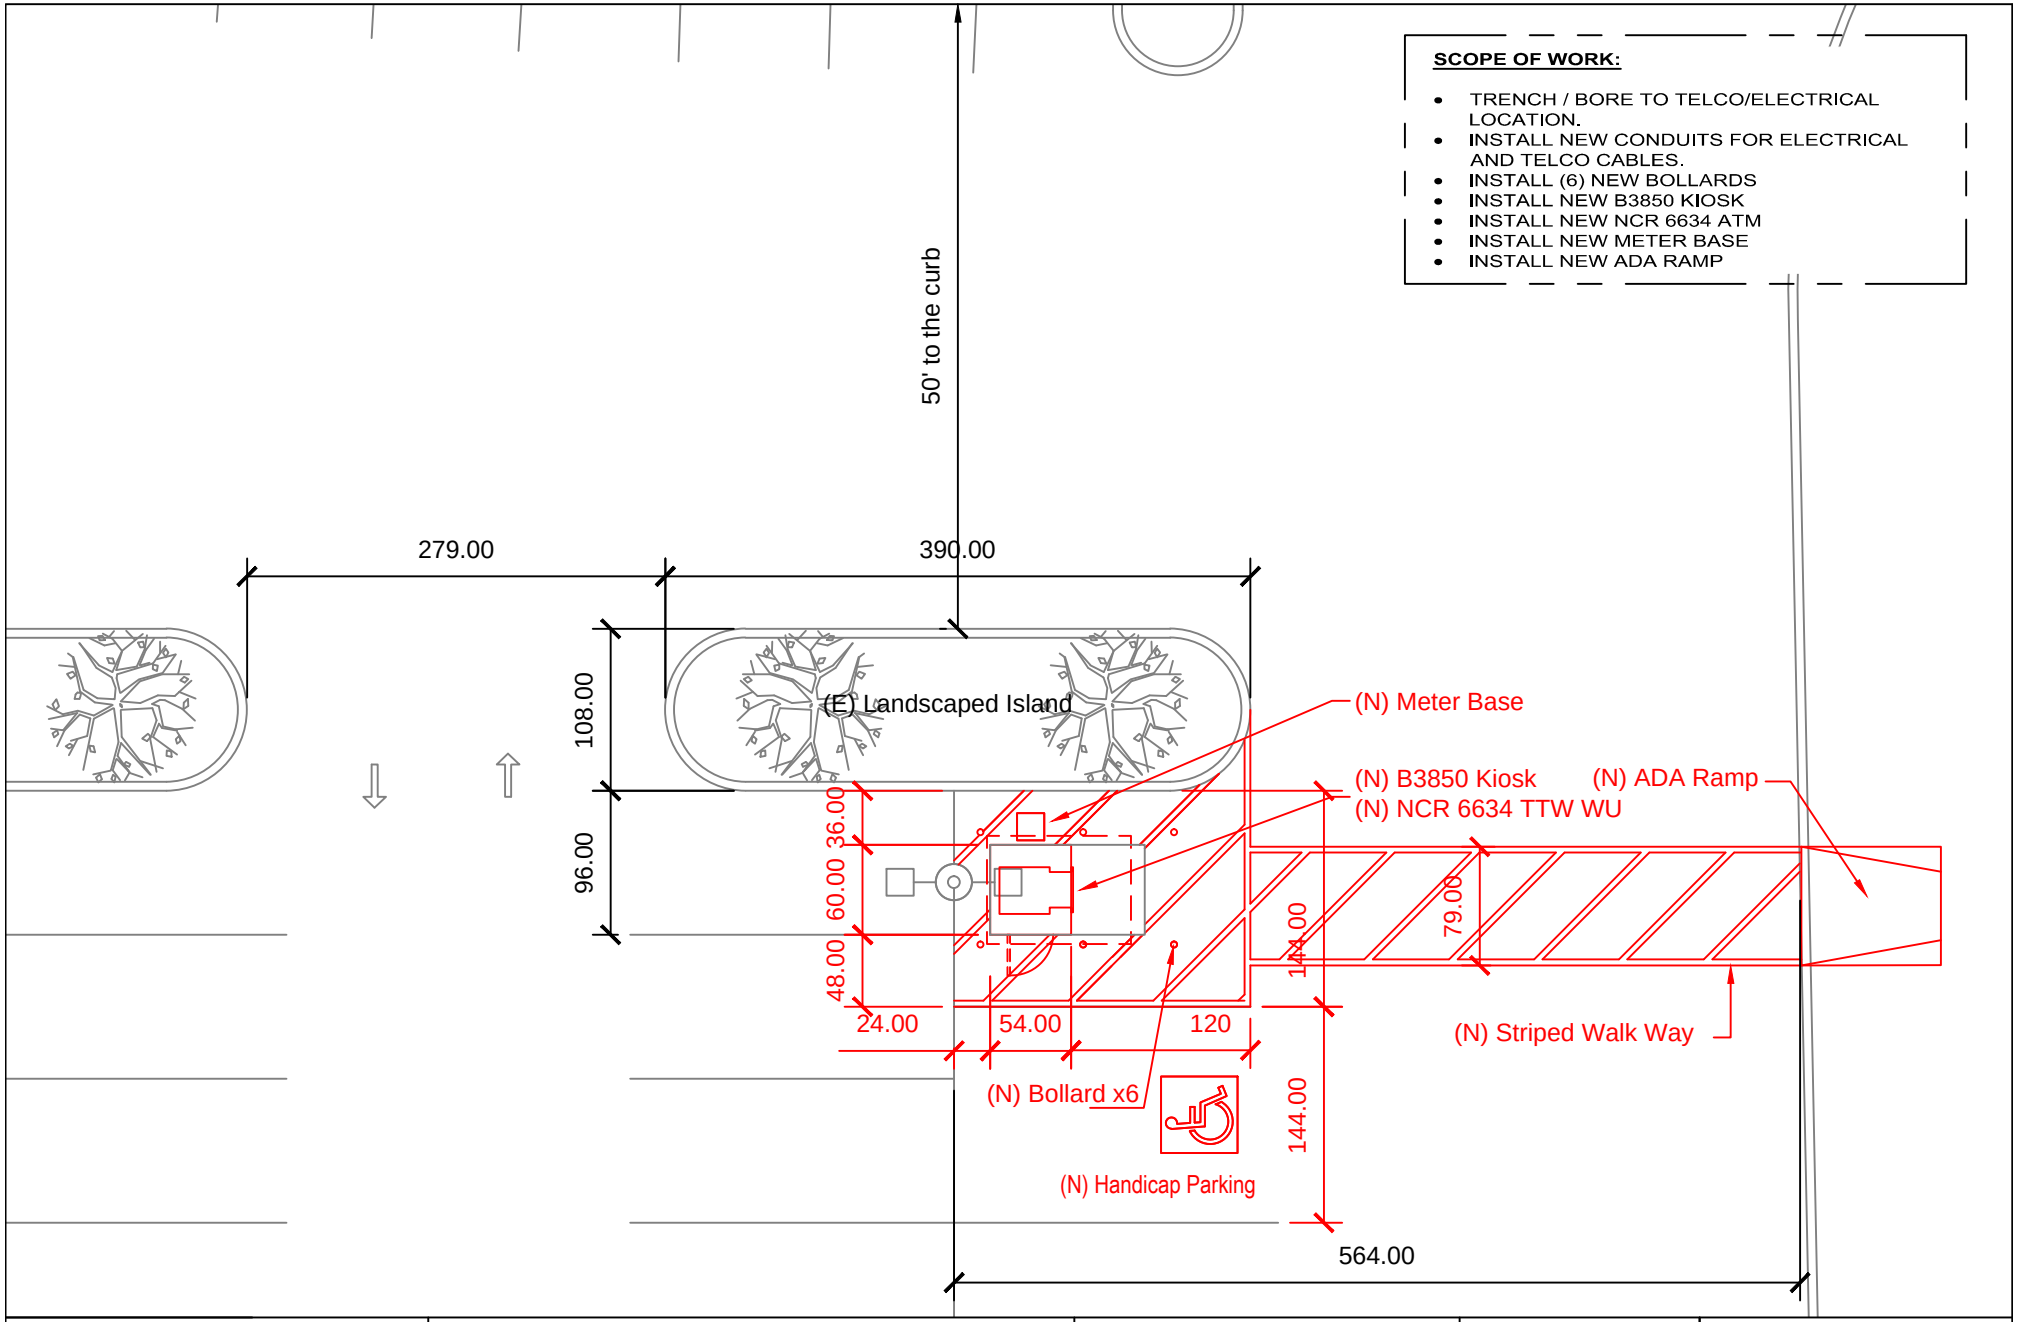

security vault works
122 Lafayette Avenue
Laurel, Maryland 20707
Phone 301/776.2577
Fax 301/776.1273

WELLS FARGO

Carrboro
104 Highway 54
Carrboro, NC 27510

New ATM
ATM #


Proposed Plan View

Revised
04/29/2014

Walk-up

Scale:
3/32" = 1'-0"

04/18/2013

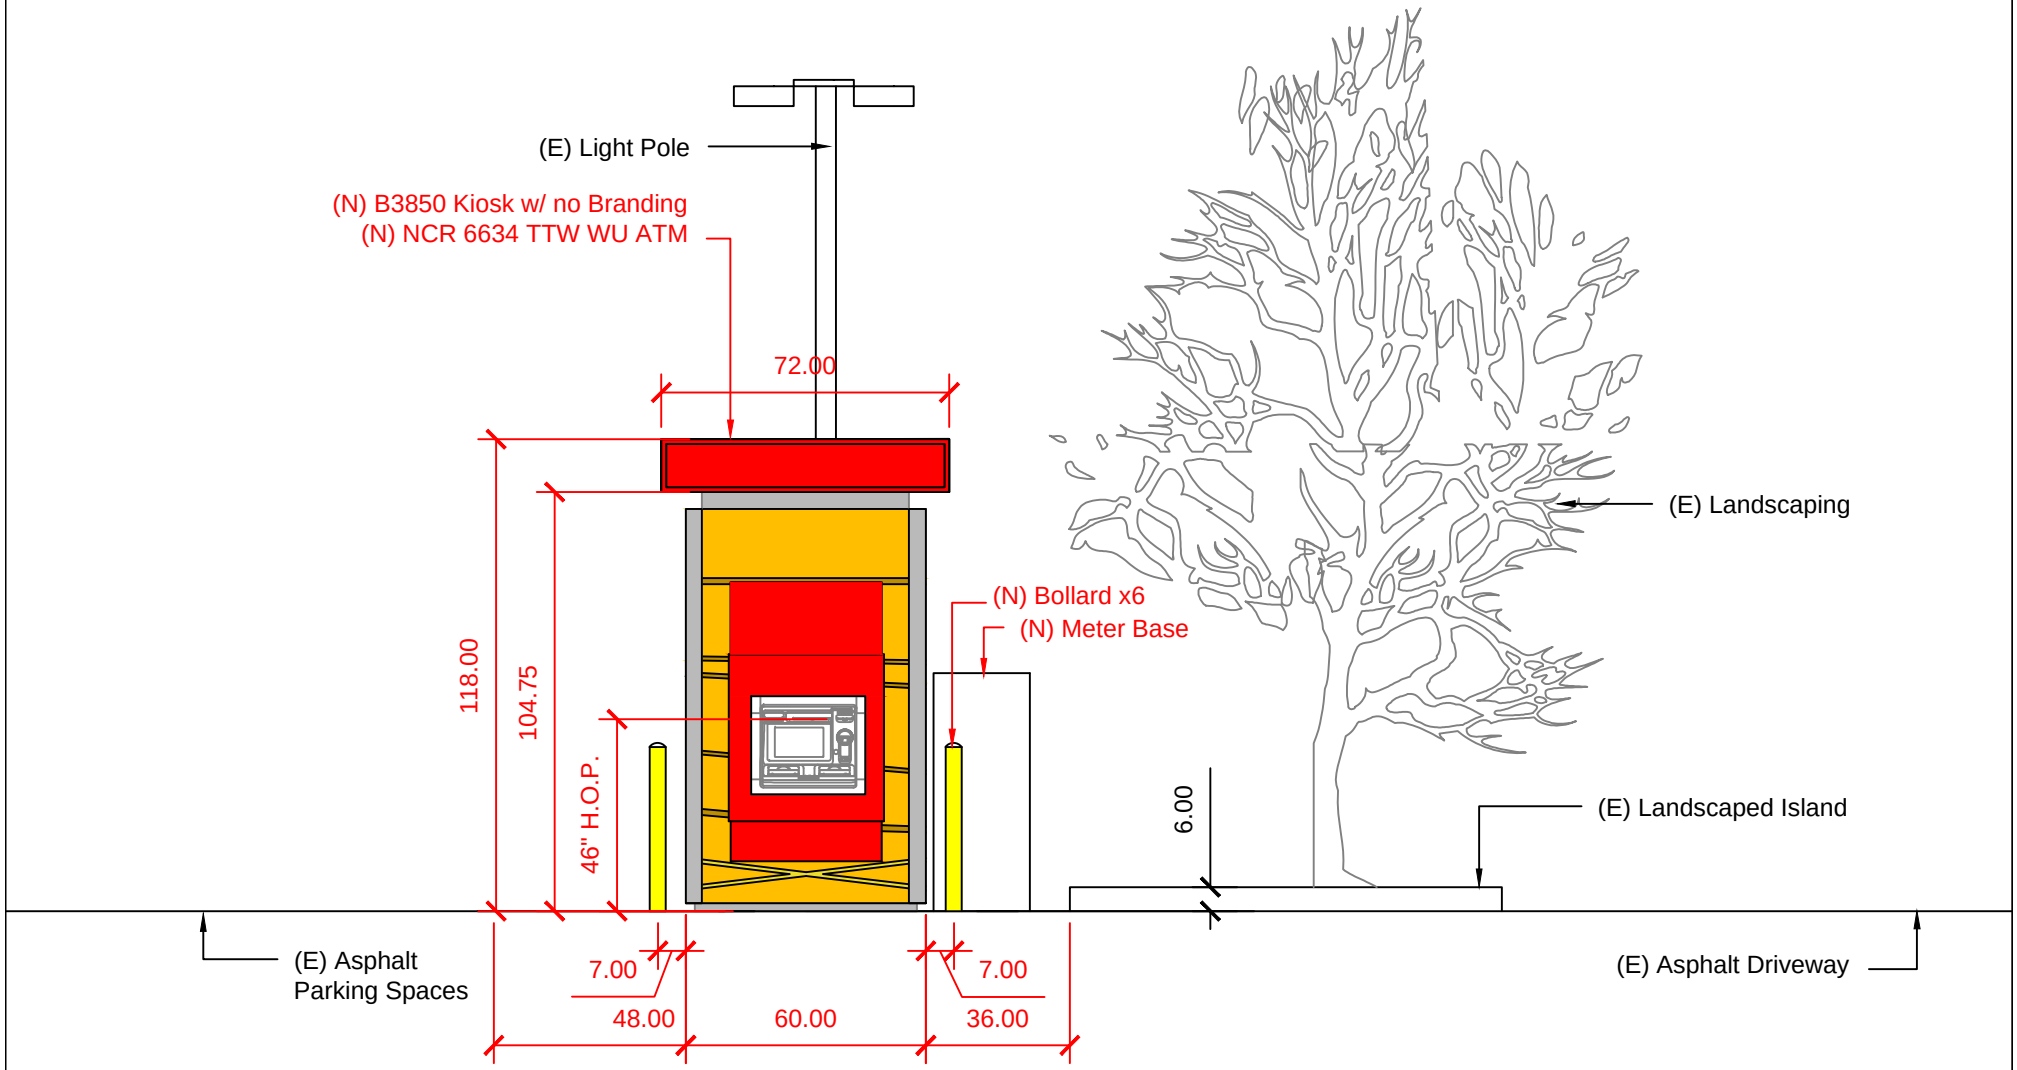

security vault works
122 Lafayette Avenue
Laurel, Maryland 20707
Phone 301/776.2577
Fax 301/776.1273

WELLS FARGO

Carrboro
104 Highway 54
Carrboro, NC 27510

New ATM
ATM #

Proposed Elevation

Revised
04/29/2014

Walk-up

Scale:
1/4" = 1'-0"

04/18/2013



security vault works
122 Lafayette Avenue
Laurel, Maryland 20707
Phone 301/776.2577
Fax 301/776.1273

WELLS FARGO

Carrboro
104 Highway 54
Carrboro, NC 27510

New ATM
ATM #

Rendering

Revised
04/29/2014

Walk-up

Scale:
Not to Scale

04/18/2013