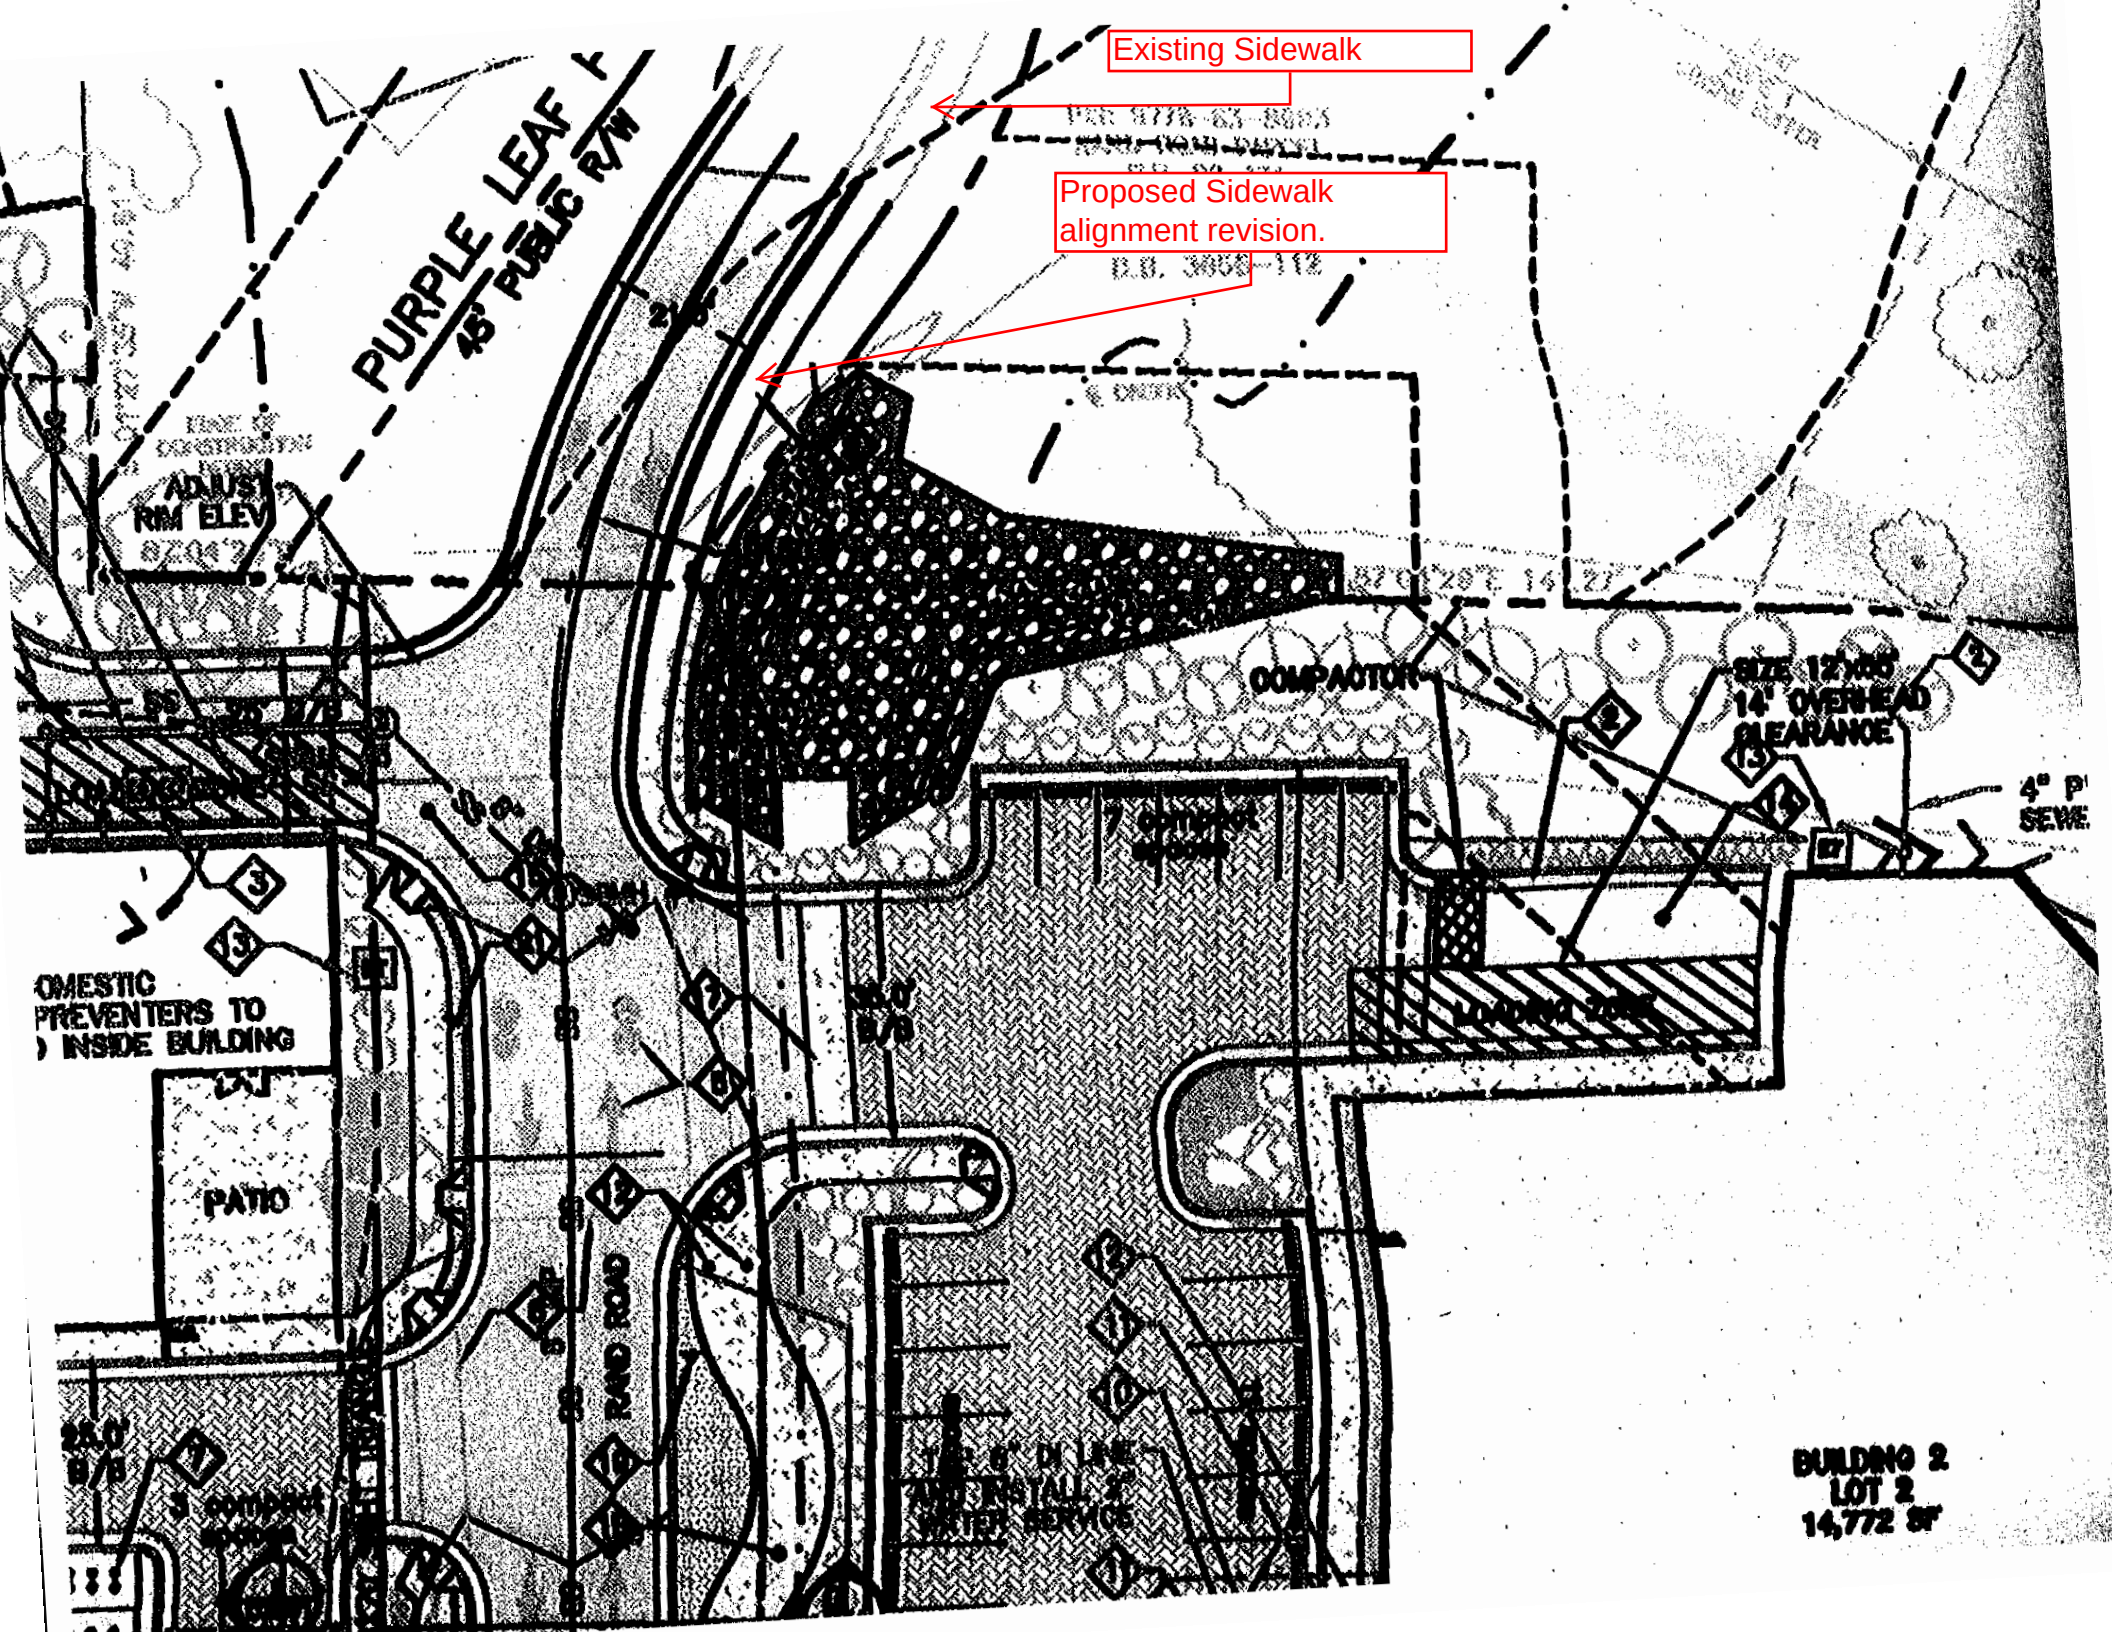
Existing Sidewalk
Proposed Sidewalk alignment revision.
PURPLE LEAF
45' PUBLIC R/W
ADJUST RIM ELEV
COMPACTOR
SIZE 12'x65'
14' OVERHEAD CLEARANCE
4" P
SEWE
DOMESTIC PREVENTERS TO INSIDE BUILDING
PATIO
RAMP ROAD
LOADING ZONE
3 compact spaces
BUILDING 2
LOT 2
14,772 SF