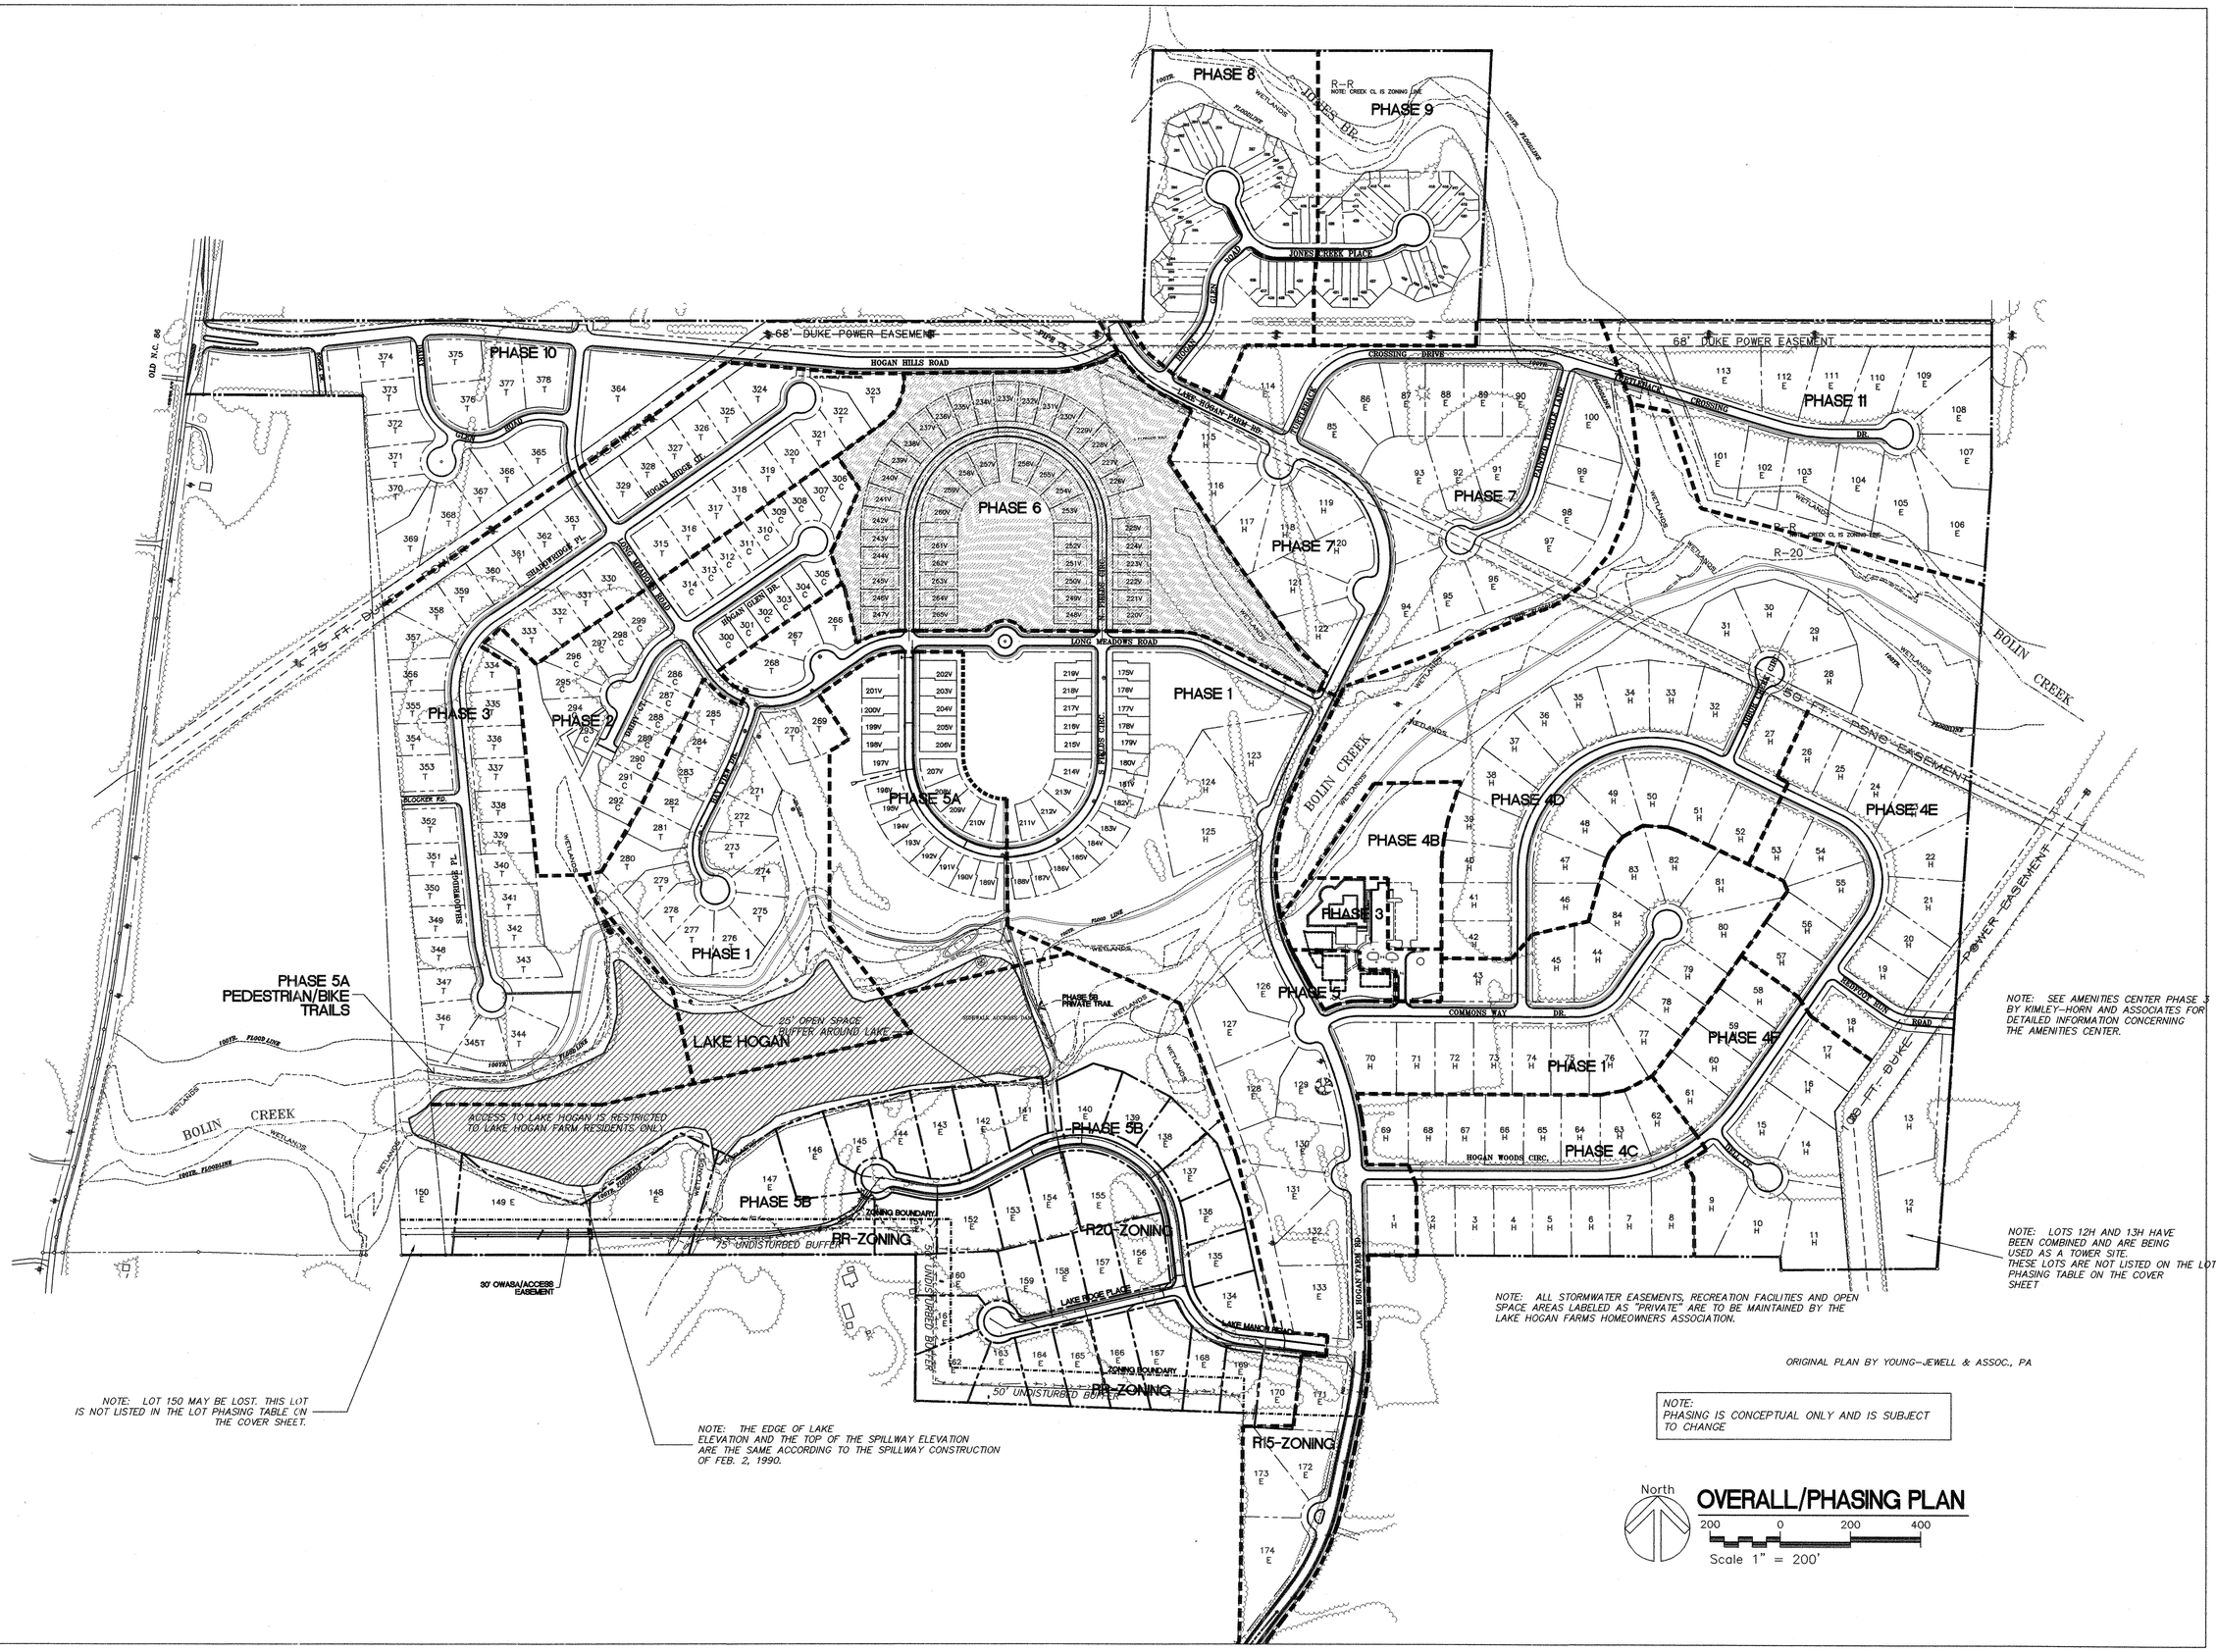

COULTER JEWELL THAMES P.A.

PLANNING
ENGINEERING
LANDSCAPE ARCHITECTURE

111 West Main Street
Durham, North Carolina 27701
Ph 919 682 0368
Fax 919 688 5646

FINAL DRAWINGS NOT RELEASED FOR CONSTRUCTION

NORTH CAROLINA PROFESSIONAL SEAL 24386 ENGINEER KENNETH B. WREGGIT 3/24/00

Project

LAKE HOGAN FARMS

NORTH FIELDS

LAKE HOGAN FARM ROAD
CARRBORO, NC
TM 109:LOTS 2,3,4,5,6 6A,24,25

OWNER / DEVELOPER

FIRST AMERICAN LAND
2521 SCHIEFFELIN ROAD
APEX, NC 27502

Ph 919 303-8525
Fax 919 303-8524

Job Number

Drawn	KBW, MJD
Checked	KBW
Date	12/17/99
Revisions	REVISED 2-29-00 AS PER TOWN OF CARRBORO COMMENTS

Sheet Title

OVERALL PLAN/PHASING PLAN

Sheet Number

SD0.1

of 18