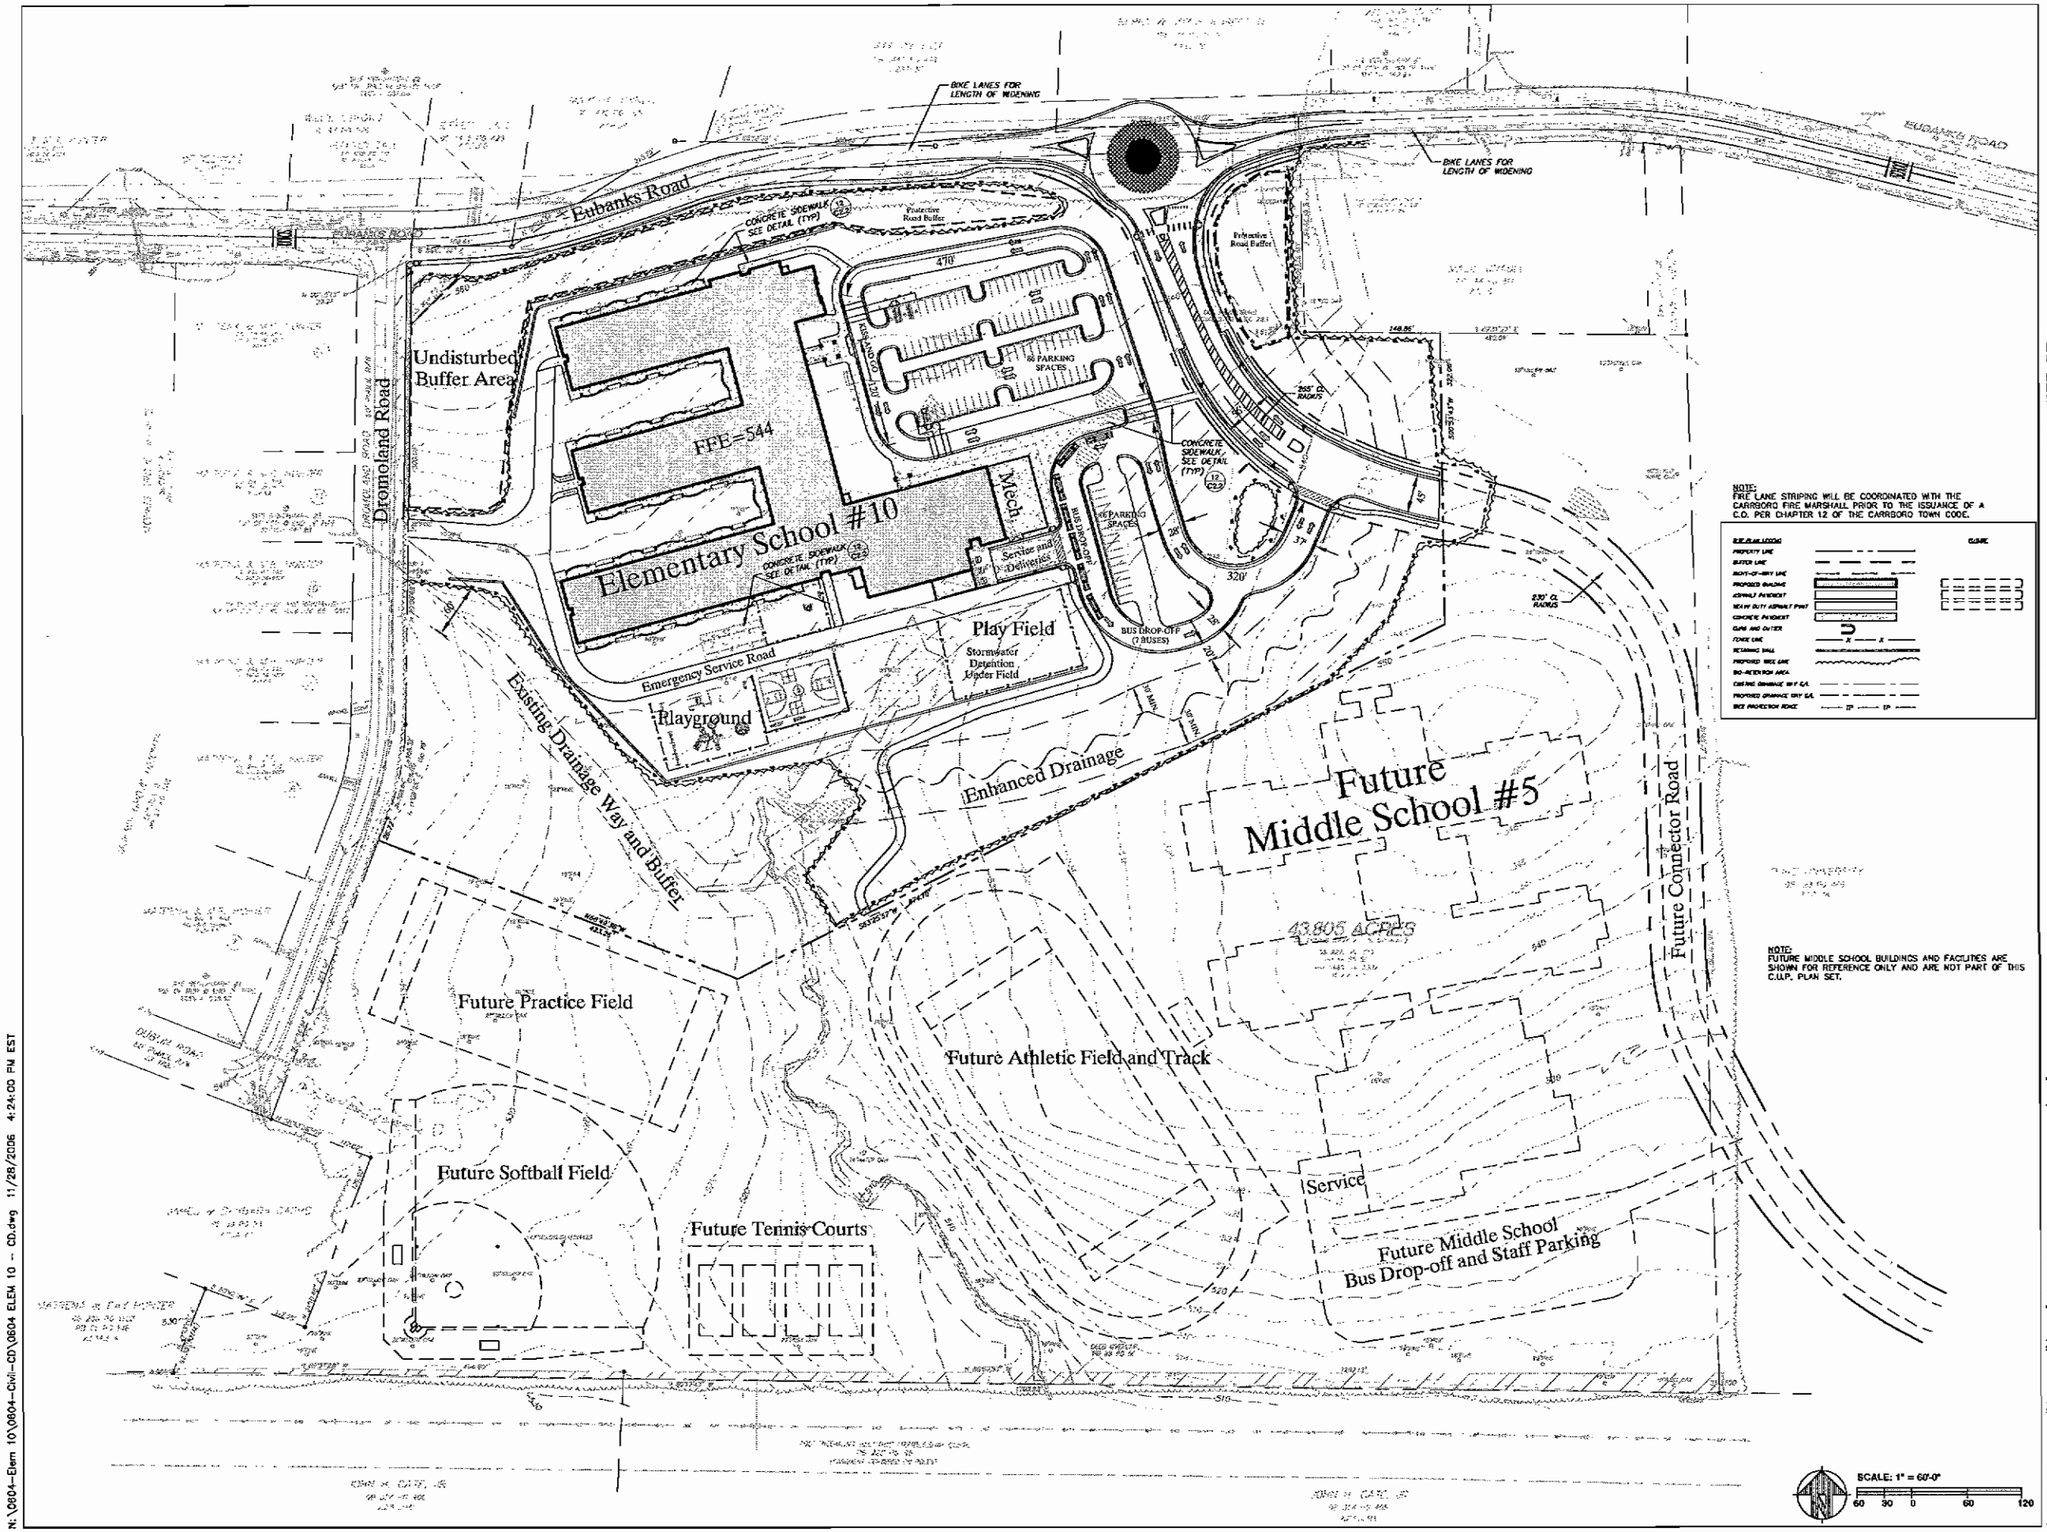

N:\0604-Elem 10\0604-Civil-CD\0604 ELEM 10 - CD.dwg 11/28/2006 4:24:00 PM EST

CORLEY REDFOOT ZAK INC.
ARCHITECTS • ENGINEERS • PLANNERS
PO Box 2368, Chapel Hill, North Carolina 919-968-8580

ELEMENTARY SCHOOL #10
C.U.P./CONSTRUCTION DOCUMENTS
CHAPEL HILL-CARRBORO CITY SCHOOLS

EUBANKS ROAD
CARRBORO, NORTH CAROLINA

no.	revisions

drawn GAR/MTS
checked MLH

sheet title
OVERALL SITE PLAN

sheet no.
C2.0

of total

project no. 0604

date 11/22/06

C.U.P./CONSTRUCTION DOCUMENTS 11/22/06